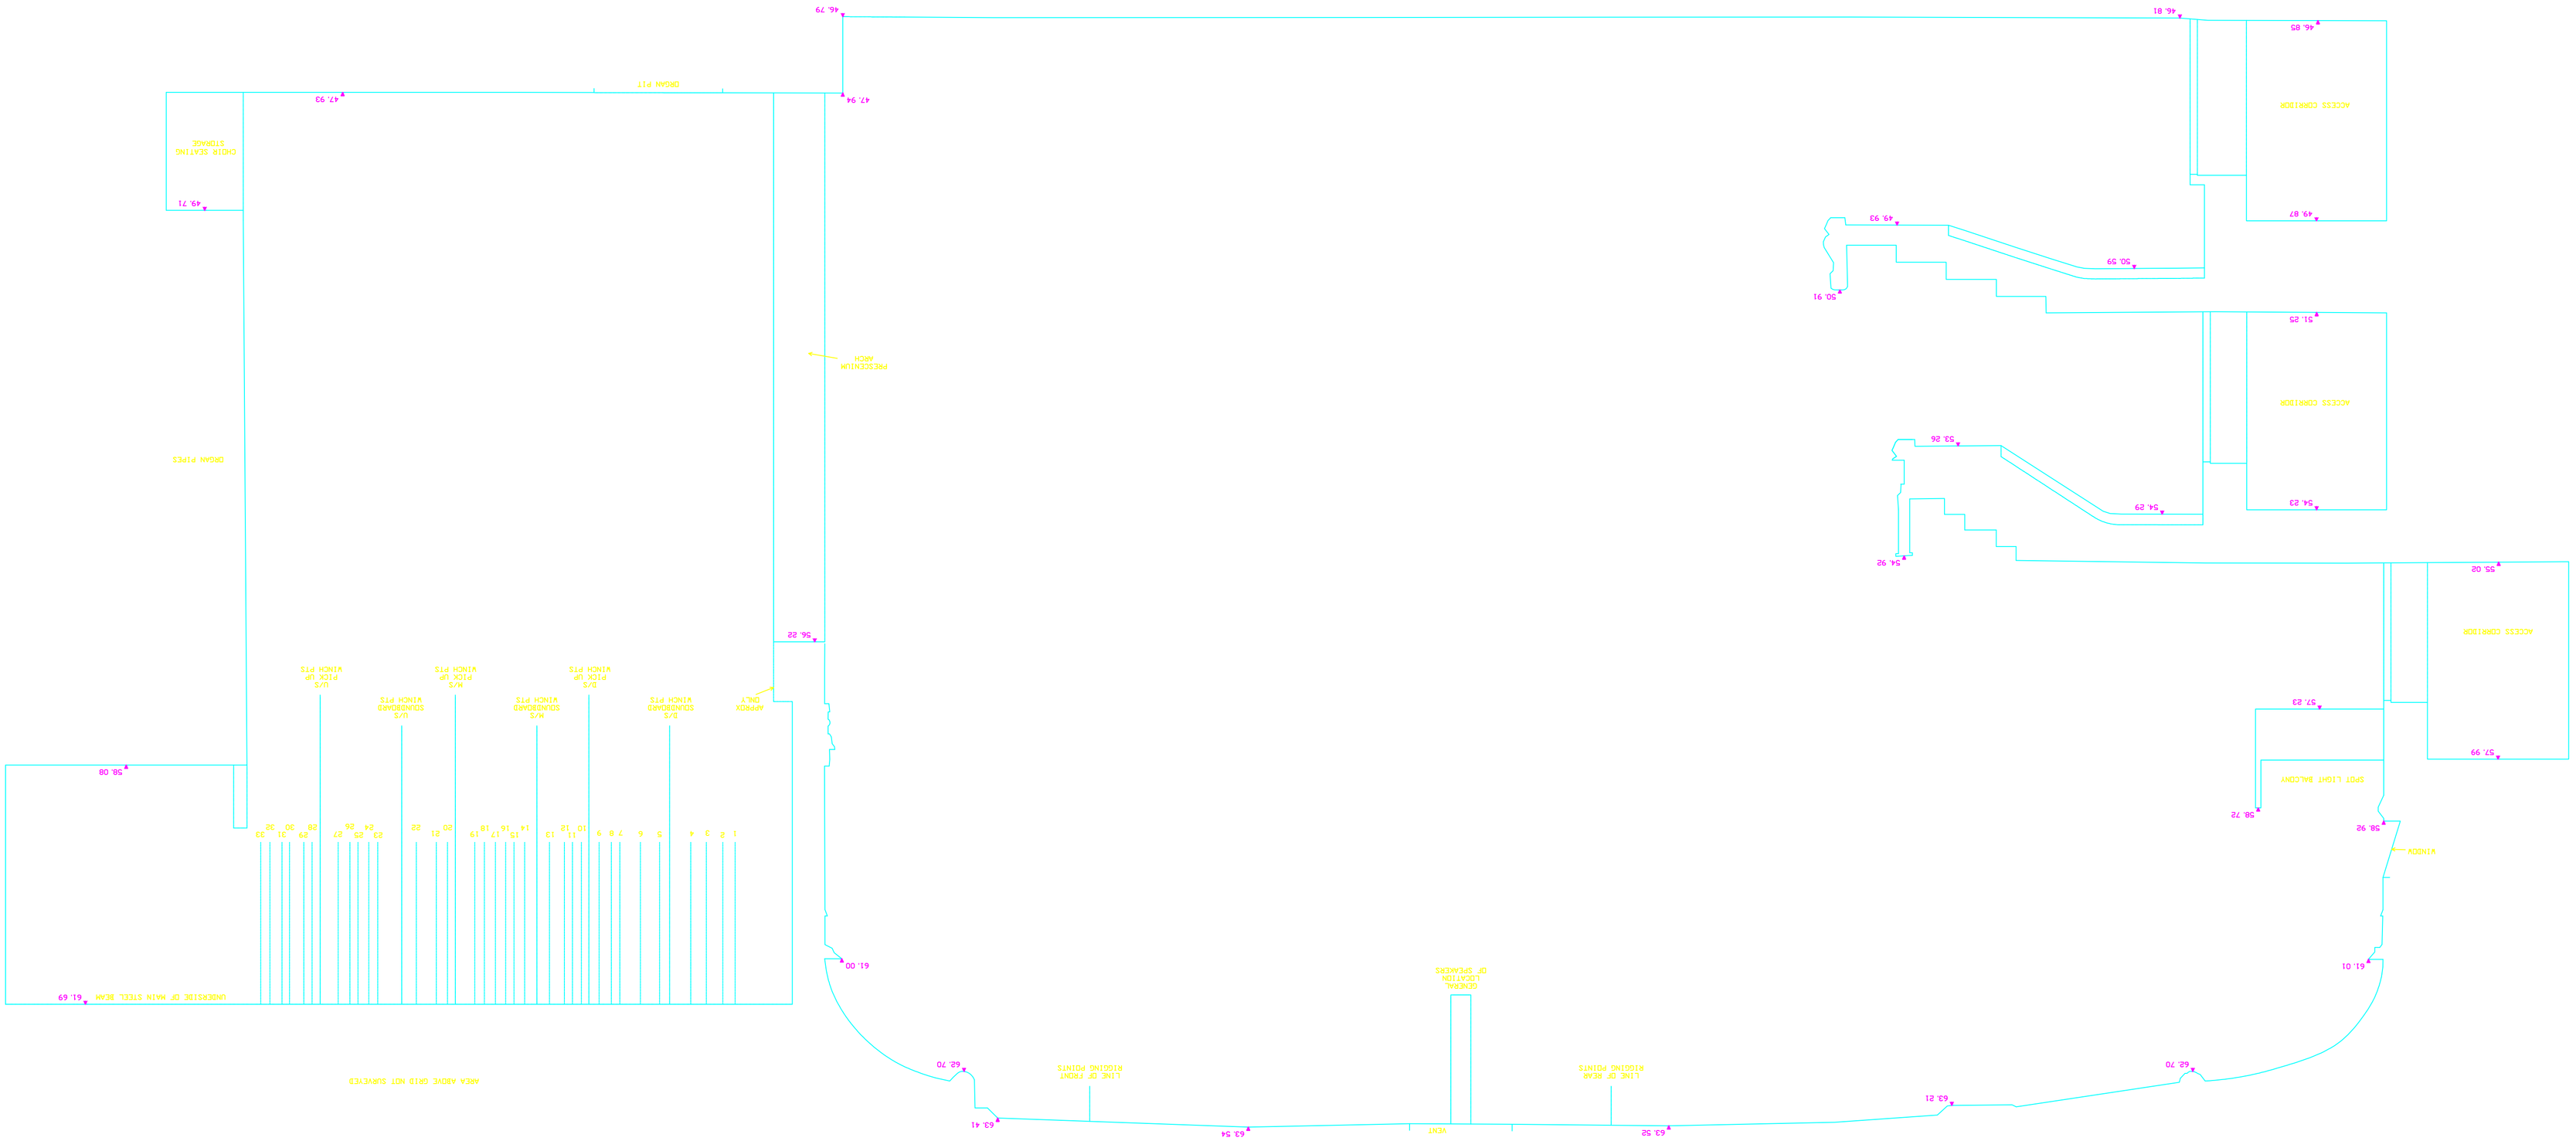

SURVEYED BY

STERLING surveys

GROVE HOUSE, HEADLEY ROAD, GRAYSHOTT
HINDHEAD, SURREY, GU26 6LE.
TEL 01428-609911, FAX 01428-605847.
Email: sterlingsgs@ukonline.co.uk Internet: www.sterlingsurveys.co.uk

55840

CALDERDALE COUNCIL
BUILDING CONSULTANCY
WESTGATE
HALIFAX
HX1 1PS

JOB TITLE

VICTORIA THEATRE
HALIFAX
WEST YORKSHIRE

DRAWING TITLE

LONG SECTION

NOTES

LEVEL DATUM ARBITRARY

LEVELS RELATED TO A SURVEY STATION IN THE PAVEMENT OUTSIDE THE THEATRE. (No 103) VALUE ASSIGNED 50.0m

DRAWING 4 OF 4			
AUTOCAD DRAWING FILE NAME	SECT.DWG		
REVISION SUFFIX			
CLIENT JOB No.			
SCALE 1/50			
SHEET SIZE	DATE	SURVEYOR	DRAWN	CHECKED
A1	NOV 2005	IW	IW	AL